WAITING ROOM

WAITING ROOM

REVIVAL CITY PITCH DECK

www.waitingroomglobal.org

WAITING ROOM











OUR STORY

Waiting Room Global is a revival and prayer movement committed to awakening hearts to the presence and power of God. Over the years, the ministry has hosted crusades, prayer gatherings, and revival meetings across Africa, Europe, and the United States.

NEXT PHASE - REVIVAL CITY

WAITING ROOM

Revival City

Revival City is a dedicated prayer and revival center in Dodowa Hills, Ghana, envisioned as a 24-hour prayer refuge with retreat suites, a garden terraced ampitheater, main auditorium, and media broadcasts.

Our Vision

To establish Revival City as a spiritual landmark for community enrichment

Our Mission

Awaken a generation into revival.



Invitation to Sponsor

$70k

Already invested into land, architecture, permits and other fees.

$300k

Capital Needed

10

Founding Sponsors Sought

$20k - $50k

Sponsorship Levels

We are seeking 10 founding sponsors to participate in phase 1 capital campaign.

WAITING ROOM

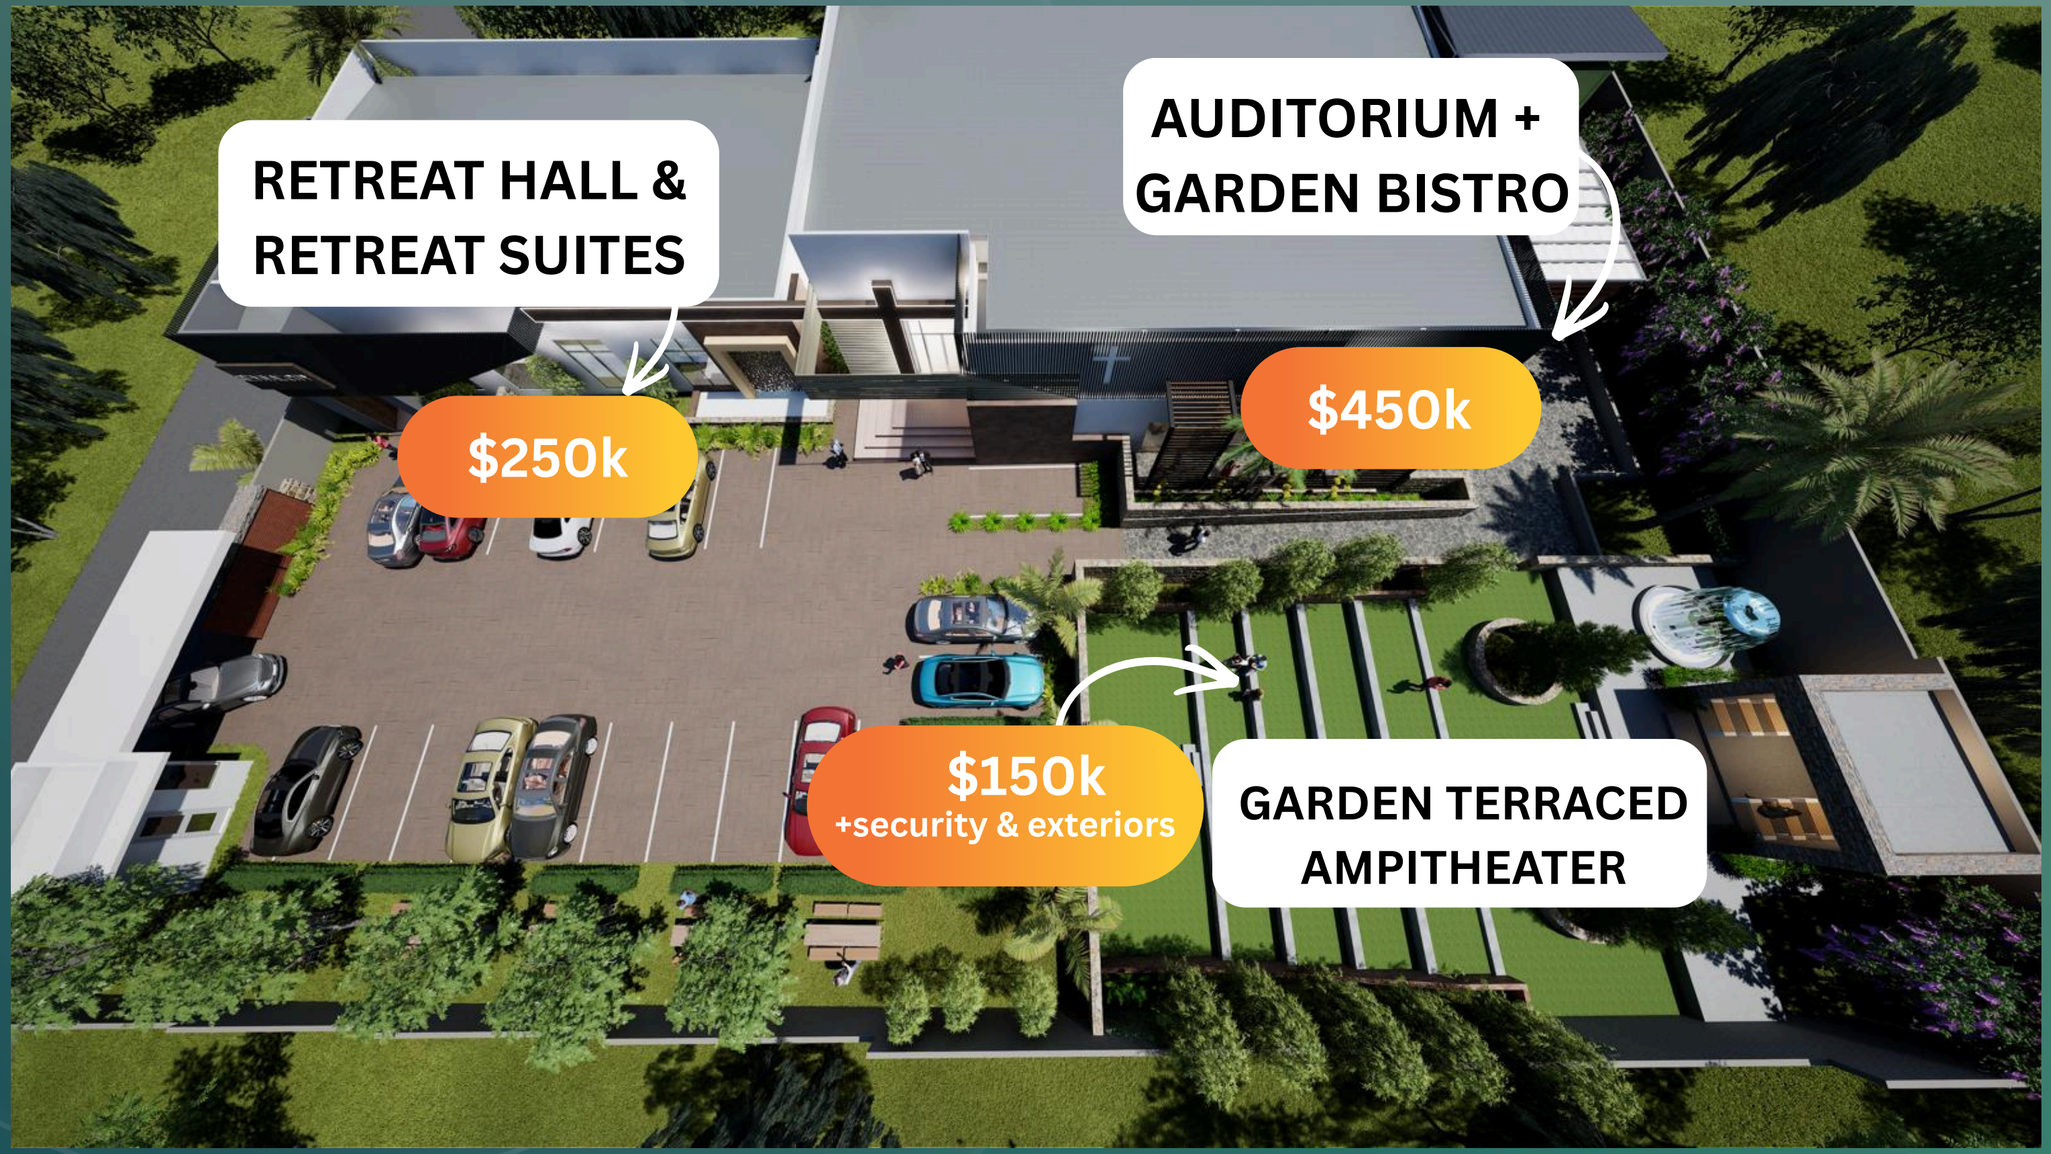

WAITING ROOM

Our Goal: $300,000

The **$300,000 capital target** will fund Phase 1 development of Revival City's retreat suites its outdoor amphitheater, advancing the project's next major infrastructure milestone.

Retreat Suites



Terraced Garden

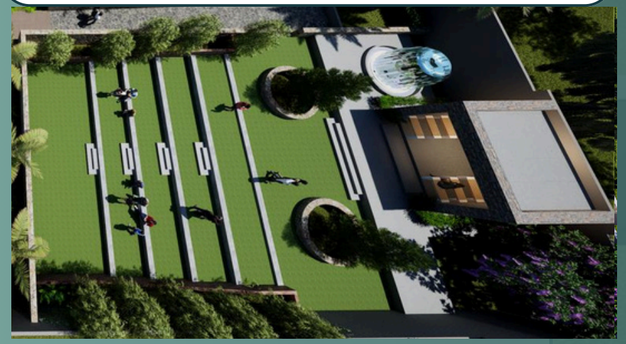



Our 10 Year Focus

- **Revival City is being developed with a 10-year horizon in mind.** Rather than starting the vision in a temporary location and relocating years later, we made the strategic decision to secure land and establish a permanent footprint from the outset.

- Our goal is to build recognition, trust, and community around a single location that will become synonymous with the mission of Waiting Room Global. As the ministry grows, **Revival City itself becomes a recognized landmark and destination for mindfulness, wellness and spiritual encounter.**

- This approach allows us to **lay the foundation now for sustainable long-term growth** while avoiding the disruption, loss of momentum, and community fragmentation that often occurs when organizations outgrow temporary facilities and are forced to relocate. We are not simply building for today—we are establishing a permanent home for the vision for decades to come.

STRATEGIC LOCATION

DODWA HILLS

- - Situated near three universities & four high schools
- - Positioned within a growing development corridor
- - Nearby incoming gated estate community
- - Accessible while still secluded enough for retreat atmosphere
- - Long-term regional growth potential

PLAN OF LAND
for WAITING ROOM GLOBAL MINISTRIES LBG
— *Shewn Edged Pink* —

Scale 1 : 2500

Area = 0.64 Acres OR 0.26 Hectares

LOCALITY	DISTRICT	REGION
OBOSOMASE	AKUAPEM NORTH	EASTERN

1217500 1218000 1218500

441500

441000

440500

PLAN DATA

BEACONS FROM	COORDINATES (FEET) Northings (X)	Eastings (Y)	BEARING Deg.	Min.	DISTANCE (Feet)	BEACONS TO
SGE.A2428/26/1	441011.80	1218044.18	065	21	144.1	SGE.A2428/26/2
SGE.A2428/26/2	441071.91	1218175.13	151	21	200.1	SGE.A2428/26/3
SGE.A2428/26/3	440896.35	1218271.07	250	27	146.4	SGE.A2428/26/4
SGE.A2428/26/4	440847.38	1218133.15	331	35	186.9	SGE.A2428/26/1
SGGA.A9529/19/5	398671.33	1199060.06	024	09	46,401.6	SGE.A2428/26/1

N

Bearings referred to Meridian 1° West. National Grid.

SGE.A2428/26/2
SGE.A2428/26/1
SGE.A2428/26/3
SGE.A2428/26/4

REGIONAL SURVEYOR
SURVEY & MAPPING DIVISION
EASTERN REGION

I, DANIEL ODOTEI BROWN, Licensed Surveyor, certify that this plan is faithfully and correctly executed and accurately shows the land within the limits of the description given to me by my client.

Date: 28-01-2026

DANIEL ODOTEI BROWN
Licensed Surveyor No. 934
P. O. BOX CT 3416, CANTONMENTS

APPROVED SEAL

APPROVED BY

DOMENA ANTWI BERKO
Regional Surveyor (E/R)
for: Director of Surveys
Date: 10 MAR 2026

SPONSORSHIP DETAILS

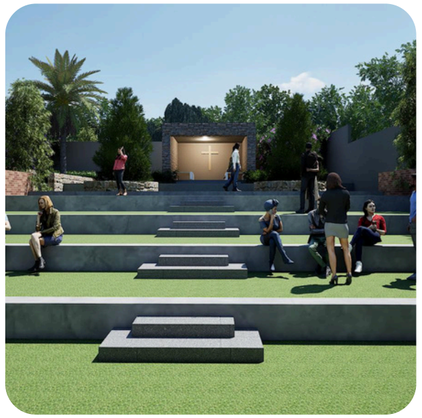

GARDEN TERRACED AMPITHEATER

$50,000



RETREAT HALL

$30,000



RETREAT HALL

$20,000

Sponsors receive an exclusive Commemorative Space Dedication, honoring your enterprise with a custom-engraved brushed bronze or granite dedication plaque prominently displayed at the entrance of your selected space.

ADVISORY BOARD



Benjamin Offei

CEO, AGROMONTI COMPANY LIMITIED



Patricia Obo-Nai

CEO, TELECEL GHANA



Jacqeline Mpare

MD, PAN AFRICAN SAVINGS & LOANS (ECOBANK GROUP)



Maame Adjoa Thompson

CEO, SAVVY SECURITIES LIMITED COMPANY



Andrews Lartey

CEO, GOSPEL 360



Rev. Veronica Laate

SNR PASTOR, RCC AMRAHIA



Francis Opai-Tetteh

BOARD OF TRUSTEES, WORLD CONFERENCE OF MAYORS

EXECUTIVE BOARD



Ruth Seal
FOUNDER & PRESIDENT



Peggy Anim
BOARD TREASURER



Elizabeth Okechukwu
BOARD SECRETARY

Be Part of The Ten Founding Sponsors

contact@waitingroomglobal.org
outreach@waitingroomglobal.org

www.waitingroomglobal.org

WAITING ROOM

Thank You

contact@waitingroomglobal.org
outreach@waitingroomglobal.org

www.waitingroomglobal.org